


INDIANA.
N & E 2 P. M.

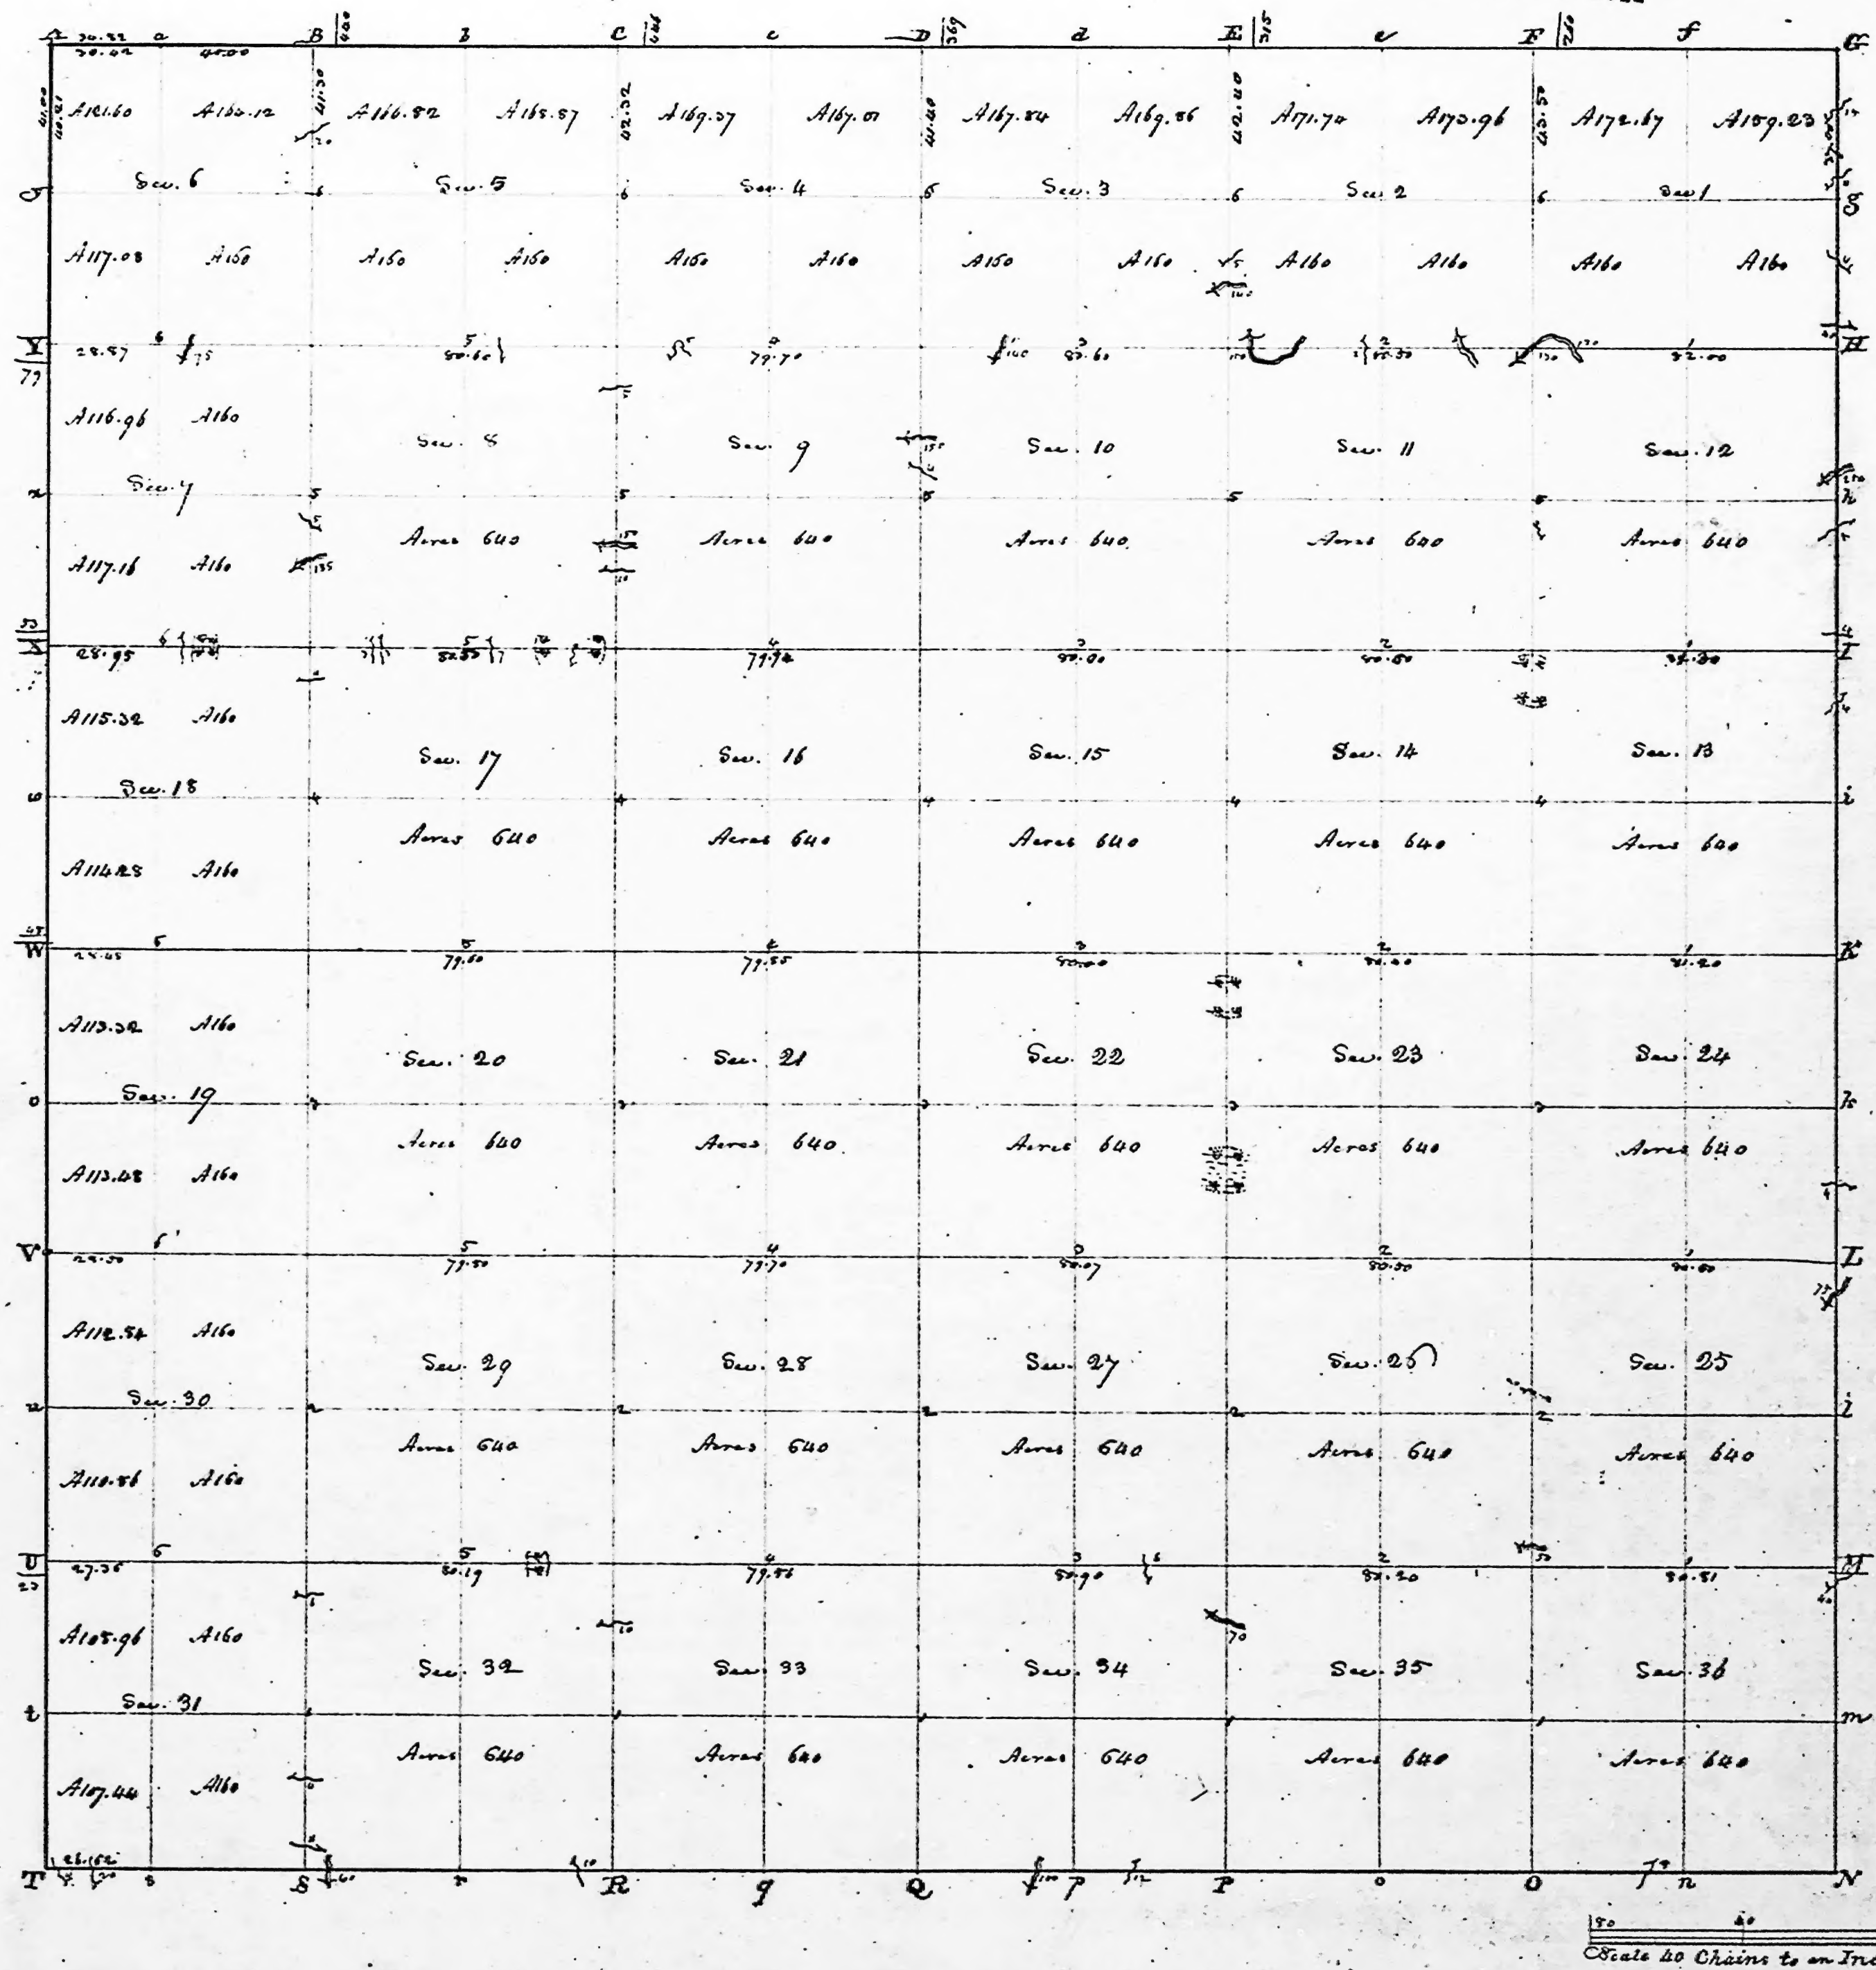

Township N. VI North, Range N. VIII East 2nd Mer. Surveyed by B. Benzley, 1819.

Description of the Soil on the interior Sectional Lines.

Section	Quality 1 st	Section	Quality 2 nd	Section	Quality 3 rd
33.36	Land level 2 nd rate - Beech, Ash, Poplar, Oak, - Maple, Spruce	33.34	Land level 1 st rate, Ash, Beech, Poplar, Maple, Spruce	4.35	Land level 2 nd rate - Beech, Ash, & Poplar
25.36	Same - Rolling	27.34	Same - Rich	31.32	Same
25.26	Same - level	27.28	Same - 2 nd rate	29.32	Same
24.25	Same	27.27	Same	30.31	Same
23.24	Same	21.22	Same	29.30	Same
13.24	Same	15.22	Same	20.29	Same
13.14	Same	15.16	Same	19.30	Same (with sugar & Poplar)
12.13	Same - 2 nd rate - Rolling	10.15	Same	17.20	Same
11.12	Same	9.10	Same - Rolling	18.19	Same
1.12	Land 1 st rate - level	3.10	First 2 miles level - last 2 miles hilly	27.18	Same - Rolling
1.2	Same	3.4	Land level 1 st rate - Beech, Ash, Poplar, Maple, Spruce	8.17	Land hilly 2 nd rate - Beech, Poplar, Maple, Spruce
34.35	First 2 miles 2 nd rate hilly - last 2 miles 1 st rate	32.33	Same	7.18	Same - 1 st rate
26.35	Same - Rolling 2 nd rate	23.32	Same	7.8	Rich level
26.27	Same - level	23.29	Same	5.8	2 nd rate - hilly
23.26	Same	21.23	Same - 2 nd rate	5.6	Same - level - timber Same with sugar
22.23	Same level - Rich, Beech, Ash, Poplar, Oak & Spruce	20.21	Same - 1 st rate - Beech, Ash & Poplar	6.7	2 nd rate - hilly - Beech, Ash, Poplar, Maple, Spruce
14.23	Same - 2 nd rate	16.21	Same - 2 nd rate		
14.15	Same	16.17	Same		
11.14	Same	9.16	Same - Rolling		
10.11	Same - last 2 miles hilly 2 nd rate	8.9	Same - 2 nd rate - timber Same		
3.11	Land 2 nd rate hilly	4.9	Same - level - 2 nd rate		
3.4	Same - Rolling				

Township 11th North, Range 11th East of 1st Meridian. Interior Section corners described. Interior Quarter Section corners.

Posts	Bearing	Distance	Section	Quality of the Soil	Corners of Section	Bearing	Distance	Section	From & to	Bearing	Distance	Section
A Beech	10	N 25 W 14	23, 26, 33, 36	Beech	10	N 30 E 5	1 to X at 1	Beech	30	N 64 W 25		
do	5	N 35 E 21	do	do	6	N 63 W 17	do	do	6	N 27 E 18		
B Beech	7	N 25 E 6	27, 24, 25, 26	Beech	10	N 25 W 7	2 Beech	12	N 43 E 8			
do	6	N 13 W 18	do	do	30	N 26 E 23	do	14	N 15 E 10			
C Beech	10	N 31 E 10	13, 14, 23, 24	Beech	24	N 28 E 3	3 Beech	40	N 48 W 5			
do	5	N 7 E 40	do	do	6	N 24 W 3	do	11	N 28 E 25			
D Ash	6	N 33 E 3	11, 12, 13, 14	Sugar	11	N 25 W 5	4 Beech	11	N 13 E 8			
Beech	5	N 46 W 4	do	do	7	N 45 E 15	do	17	N 5 W 3			
E Beech	10	N 31 E 10	1, 2, 11, 12	Buckeye	15	N 10 E 6	5 Beech	12	N 84 E 19			
do	5	N 7 E 40	do	do	14	N 55 E 30	do	4	N 58 W 22			
F Beech	10	N 60 E 12	26, 27, 34, 35	Beech	24	N 55 W 13	6 Beech	10	N 68 E 4			
do	24	N 24 E 6	do	do	12	N 45 E 20	do	10	N 24 W 12			
G Beech	24	N 31 E 14	22, 23, 26, 27	Beech	6	N 31 E 20	do	15	N 16 E 20			
do	28	N 22 E 40	do	do	12	N 34 W 6	do	20	N 31 W 10			
H Beech	20	N 21 W 28	14, 15, 22, 23	Beech	4	N 8 E 25	2 Beech	12	N 40 W 6			
do	13	N 34 E 4	do	do	24	N 40 E 18	do	4	N 45 E 5			
I Beech	18	N 47 W 14	10, 11, 14, 15	Beech	15	N 51 W 10	do	17	N 13 W 20			
do	10	N 41 E 36	do	do	10	N 58 E 25	do	15	N 26 E 25			
J Beech	12	N 64 W 5	2, 3, 10, 11	Beech	11	N 52 E 6	do	11	N 47 E 6			
do	8	N 40 E 10	do	do	4	N 64 W 25	do	3	N 34 W 5			
K Beech	24	N 44 W 8	27, 28, 33, 34	Beech	12	N 4 E 5	do	7	N 20 W 6			
do	12	N 34 E 3	do	do	28	N 53 E 8	do	15	N 42 W 12			
L Beech	20	N 15 E 12	21, 22, 27, 28	Beech	12	N 53 W 5	do	11	N 34 E 10			
do	18	N 25 W 24	do	do	14	N 39 E 25	do	4	N 21 W 15			
M Beech	15	N 48 W 8	15, 16, 21, 22	Ash	12	N 37 E 5	do	12	N 46 W 15			
do	12	N 15 E 14	do	do	3	N 12 W 30	do	30	N 31 E 15			
N Beech	6	N 35 E 18	9, 10, 15, 16	Beech	15	N 43 W 20	do	15	N 34 E 15			
do	18	N 47 E 11	do	do	4	N 21 W 22	do	16	N 23 W 5			
O Beech	24	N 31 E 4	3, 4, 9, 10	Beech	30	N 55 E 15	do	10	N 57 E 25			
do	8	N 12 E 6	do	do	4	N 53 W 20	do	12	N 65 W 15			
P Beech	20	N 20 W 23	28, 29, 32, 33	Beech	15	N 55 E 21	do	30	N 45 W 5			
do	20	N 89 W 27	do	do	8	N 80 W 15	do	20	N 73 W 20			
Q Beech	18	N 31 W 13	20, 21, 28, 29	Beech	20	N 5 E 13	do	4	N 14 E 5			
do	24	N 24 W 11	do	do	13	N 7 E 25	do	18	N 20 W 25			
R Beech	10	N 18 E 4	16, 17, 20, 21	Beech	12	N 57 E 10	do	32	N 14 W 5			
do	10	N 1 E 22	do	do	8	N 50 W 25	do	7	N 20 W 6			
S Beech	24	N 25 E 8	8, 9, 16, 17	Beech	10	N 13 E 20	do	8	N 25 E 5			
do	8	N 14 W 24	do	do	12	N 52 W 20	do	15	N 45 W 15			
T Beech	24	N 17 E 8	4, 5, 8, 9	Beech	3	N 50 W 4	do	28	N 25 E 5			
do	15	N 25 W 24	do	do	13	N 40 E 12	do	24	N 54 W 8			
U Beech	24	N 42 E	29, 30, 31, 32	Beech	10	N 15 E 19	do	6	N 36 W 8			
do	18	N 50 W	do	do	24	N 65 W 3	do	8	N 30 E 20			
V Beech	10	N 12 E	19, 20, 29, 30	Beech	12	N 65 W 3	do	10	N 15 W 3			
do	12	N 60 E	do	do	12	N 65 W 3	do	12	N 48 E 12			
W Beech	24	N 11 E 15	17, 18, 19, 20	Beech	6	N 17 E 20	do	8	N 68 E 5			
do	24	N 12 E 5	do	do	4	N 48 W 30	do	20	N 26 W 25			
X Beech	10	N 10 W 27	4, 5, 17, 18	Beech	12	N 13 E 10	do	6	N 27 W 8			
do	18	N 7 E 25	do	do	30	N 58 W 20	do	10	N 48 E 12			
Y Beech	30	N 23 W 24	do	do	10	N 45 E 20	do	10	N 32 E 15			
do	15	N 4 W 15	do	do	18	N 67 W 40	do	30	N 10 E 6			
Z Beech	30	N 1 W 30	do	do			do	24	N 50 W 4			
aa Beech	10	N 79 W 12	do	do			do	8	N 88 E 10			
ab Beech	31	N 34 W 12	do	do			do	6	N 84 E 3			
ac Beech	5	N 16 E 20	do	do			do	26	N 68 W 25			
ad Beech	30	N 51 E 4	do	do			do	4	N 39 W 3			
ae Beech	24	N 30 W 21	do	do			do	30	N 40 E 20			
af Beech	12	N 34 W 2	do	do			do	4	N 29 W 3			
ag Beech	7	N 47 E 28	do	do			do	30	N 40 E 20			

Interior Quarter Section Corners.												
From & to	Bearing	Distance	Section	Quality of the Soil	Corners of Section	Bearing	Distance	Section	From & to	Bearing	Distance	Section
II to III at 1	Sugar	18	N 60 W 5		II to IV at 1	Sugar	18	N 60 W 5				
do	do	4	N 51 E 30		do	do	4	N 51 E 30				
2 Beech	20	N 69 E 12			2 Beech	20	N 69 E 12					
do	do	24	N 10 E 15		do	do	24	N 10 E 15				
3 Beech	24	N 6 E 14			3 Beech	24	N 6 E 14					
do	do	3	N 7 E 27		do	do	3	N 7 E 27				
4 Cherry	6	N 62 E 5			4 Cherry	6	N 62 E 5					
Beech	12	N 84 W 13			Beech	12	N 84 W 13					
5 Beech	8	N 4 W 5			5 Beech	8	N 4 W 5					
do	do	28	N 85 E 40		do	do	28	N 85 E 40				
6 Oak	10	N 79 W 12			6 Oak	10	N 79 W 12					
Beech	7	N 35 E 14			Beech	7	N 35 E 14					
II to V	1 Beech	10	N 13 E 12		II to V	1 Beech	10	N 13 E 12				
do	do	24	N 3 W 6		do	do	24	N 3 W 6				
2 Beech	10	N 16 E 8			2 Beech	10	N 16 E 8					
do	do	6	N 11 E 4		do	do	6	N 11 E 4				
3 Beech	10	N 19 E 6			3 Beech	10	N 19 E 6					
do	do	30	N 83 E 2		do	do	30	N 83 E 2				
4 Beech	12	N 47 W 7			4 Beech	12	N 47 W 7					
do	do	11	N 41 E 13		do	do	11	N 41 E 13				
5 Beech	5	N 11 W 4			5 Beech	5	N 11 W 4					
do	do	40	N 25 E 14		do	do	40	N 25 E 14				
6 Beech	18	N 33 E 12			6 Beech	18	N 33 E 12					
do	do	12	N 84 W 13		do	do	12	N 84 W 13				
II to W	1 Ash	10	N 82 E 7		II to W	1 Ash	10	N 82 E 7				
do	do	30	N 22 W 31		do	do	30	N 22 W 31				
2 Beech	12	N 26 W 5			2 Beech	12	N 26 W 5					
do	do	6	N 47 E 15		do	do	6	N 47 E 15				
3 Beech	12	N 27 E 20			3 Beech	12	N 27 E 20					
do	do	15	N 39 W 8		do	do	15	N 39 W 8				
4 Beech	4	N 18 W 3			4 Beech	4	N 18 W 3					
do	do	48	N 56 W 12		do	do	48	N 56 W 12				
5 Beech	26	N 4 E 25			5 Beech	26	N 4 E 25					
do	do	24	N 6 W 50		do	do	24	N 6 W 50				
6 Beech	12	N 75 E 12			6 Beech	12	N 75 E 12					
do	do	10	N 63 W 10		do	do	10	N 63 W 10				

Interior Quarter Section corners.

From & to	Bearing	Distance	Section
1 to 2 at 1	N 30 W 5	18	N 30 W 5
2 to 3	N 51 E 30	4	N 51 E 30
3 to 4	N 69 E 12	20	N 69 E 12
4 to 5	N 10 E 15	24	N 10 E 15
5 to 6	N 4 W 4	34	N 4 W 4
6 to 7	N 7 E 27	3	N 7 E 27
7 to 8	N 62 E 5	4	N 62 E 5
8 to 9	N 54 W 13	12	N 54 W 13
9 to 10	N 4 W 5	8	N 4 W 5
10 to 11	N 55 E 40	28	N 55 E 40
11 to 12	N 29 W 12	10	N 29 W 12
12 to 13	N 35 E 19	7	N 35 E 19
13 to 14	N 13 E 12	10	N 13 E 12
14 to 15	N 2 W 6	24	N 2 W 6
15 to 16	N 11 E 4	6	N 11 E 4
16 to 17	N 19 E 6	10	N 19 E 6
17 to 18	N 83 E 2	30	N 83 E 2
18 to 19	N 47 W 7	12	N 47 W 7
19 to 20	N 41 E 12	11	N 41 E 12
20 to 21	N 11 W 4	5	N 11 W 4
21 to 22	N 25 E 14	40	N 25 E 14
22 to 23	N 33 E 12	18	N 33 E 12
23 to 24	N 84 W 13	12	N 84 W 13
24 to 25	N 82 E 7	10	N 82 E 7
25 to 26	N 47 E 15	6	N 47 E 15
26 to 27	N 27 E 20	12	N 27 E 20
27 to 28	N 39 W 8	15	N 39 W 8
28 to 29	N 18 E 3	4	N 18 E 3
29 to 30	N 56 W 12	28	N 56 W 12
30 to 31	N 4 E 25	36	N 4 E 25
31 to 32	N 46 W 50	24	N 46 W 50
32 to 33	N 75 E 12	12	N 75 E 12
33 to 34	N 12 W 10	10	N 12 W 10

HQ

Township N. XI North, Range N. VIII East of 2^d Mer.



Acres
Total quantity 32,560.02

INDIANA.
N & E 2 P. M.

Scale of 40 chains to an inch

Drumhull
of


A true copy from the original on file in this Office

Surveyor General's Office
February 26, 1820

Edward Tiffin, Secy.

Township N^o XI North, Range N^o VIII East of 2^d Mer.

1708
2 - 2 X

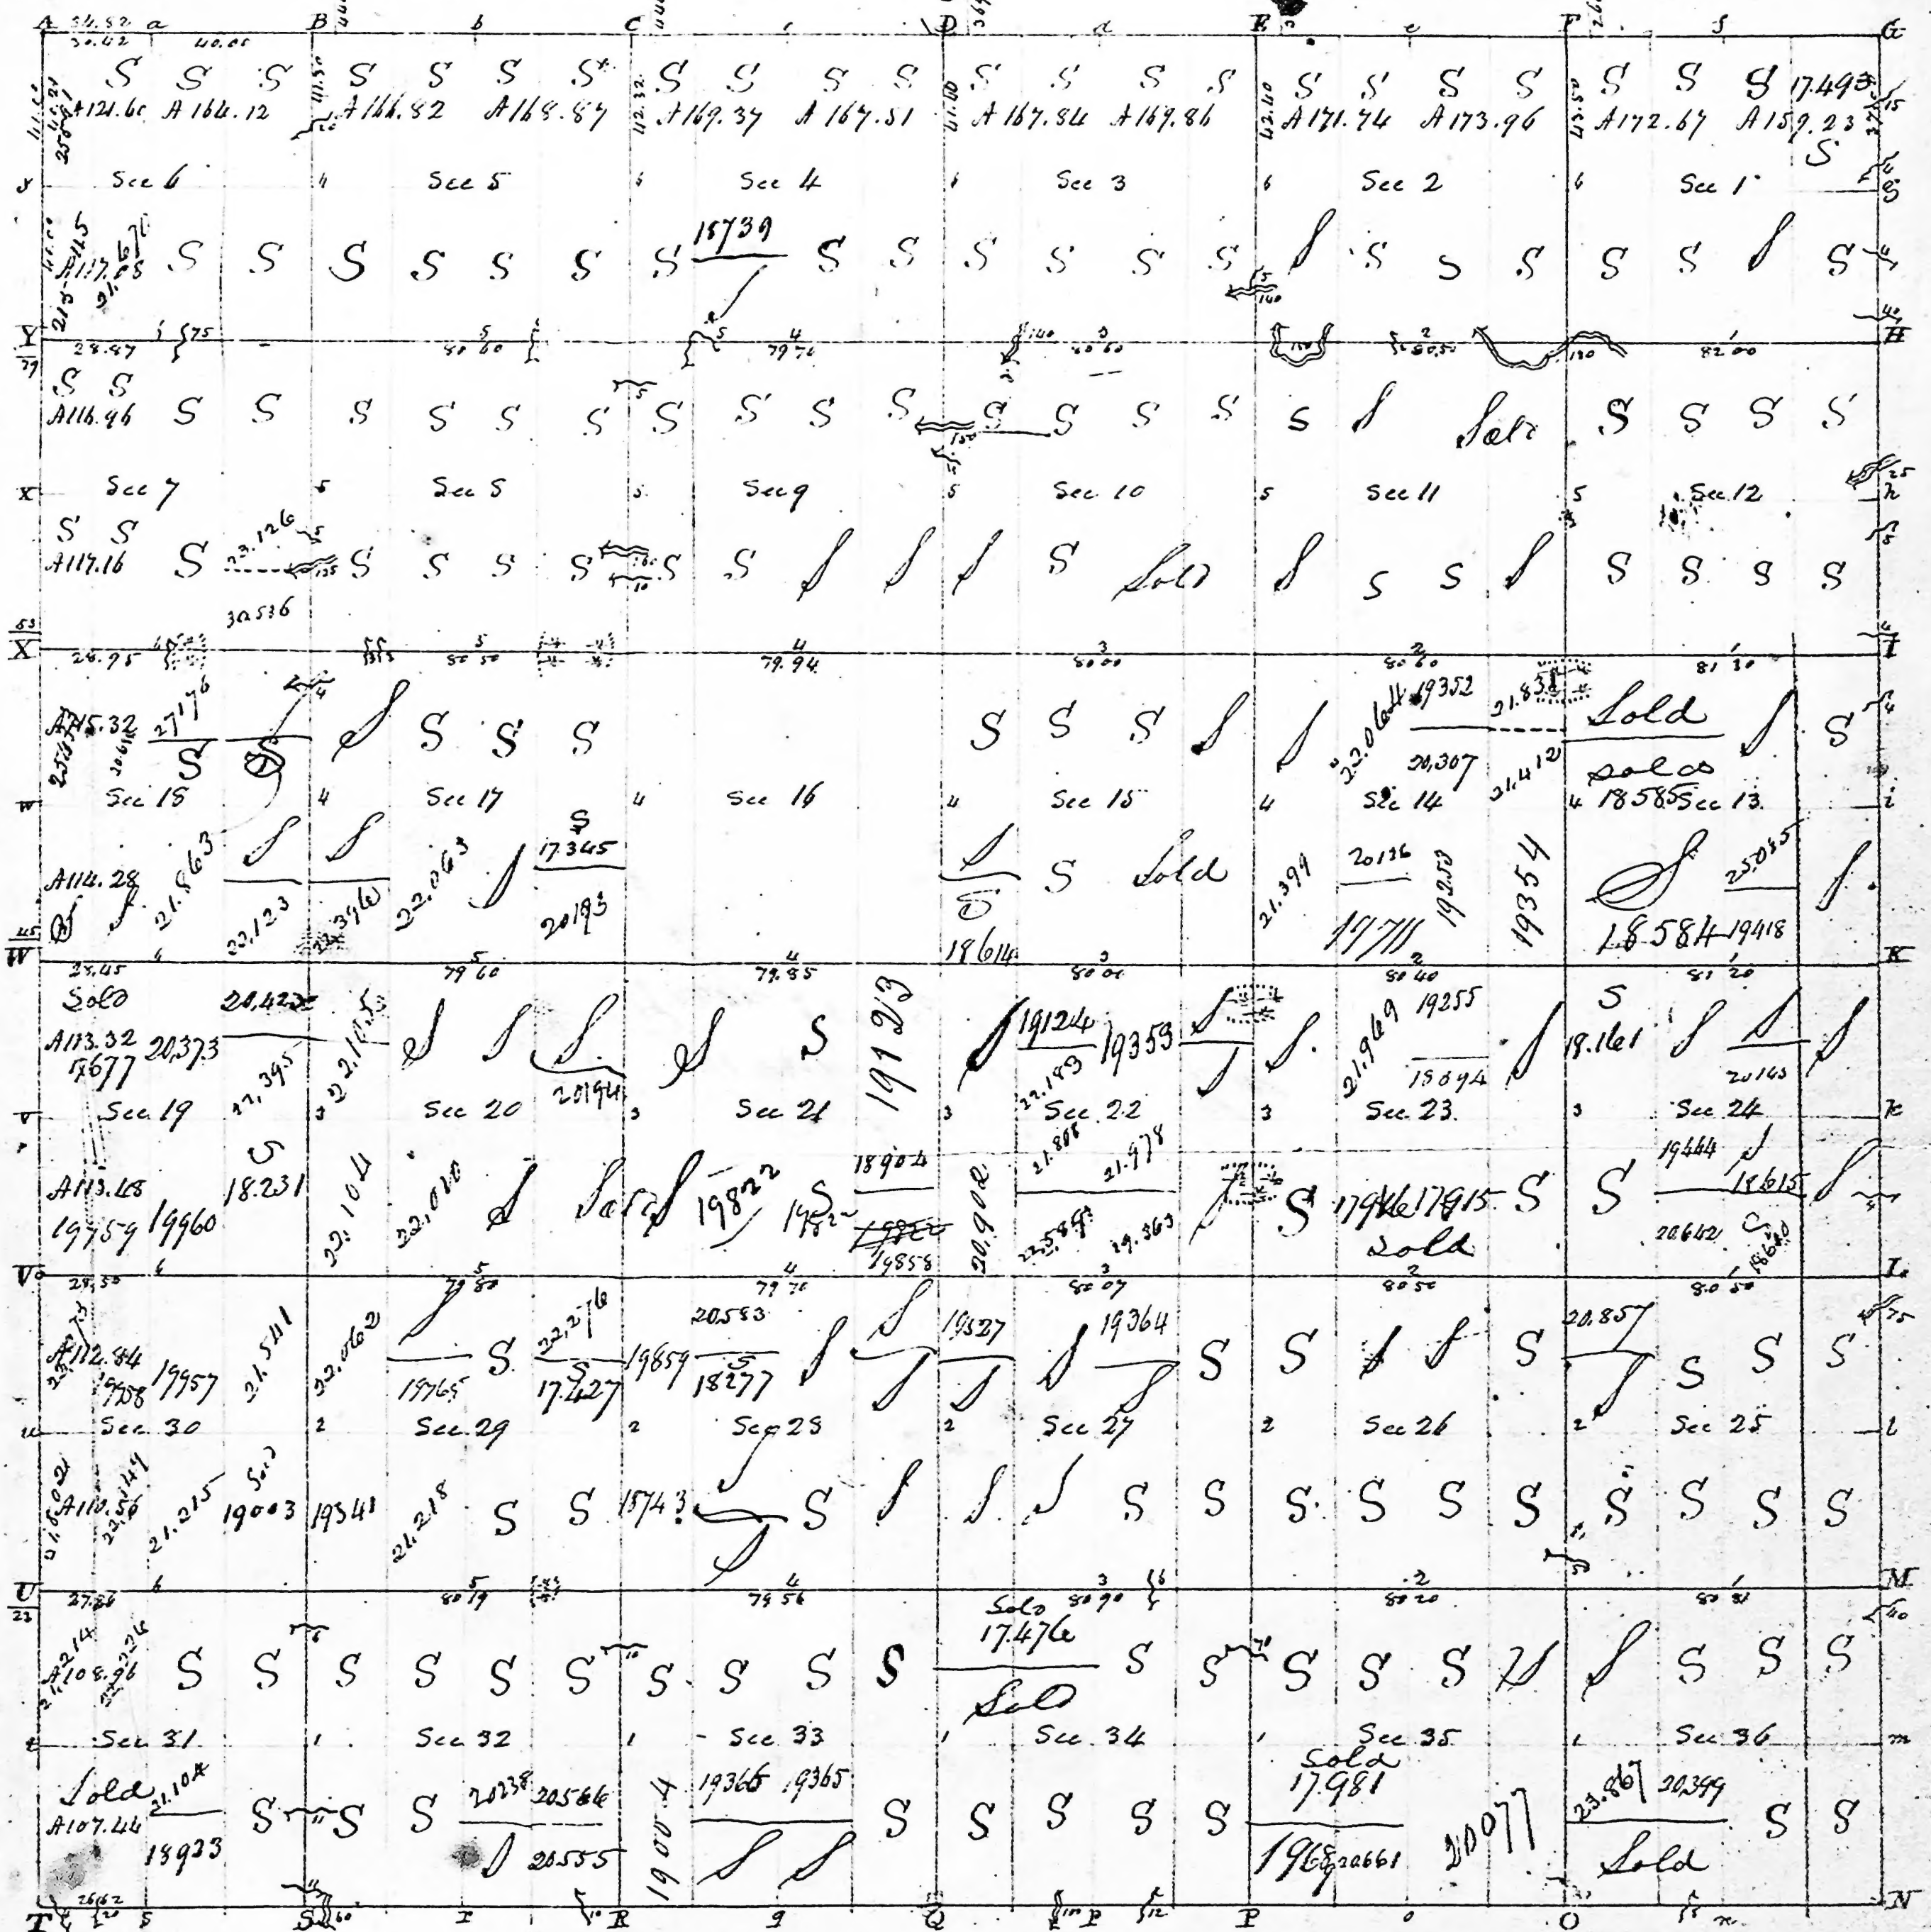

(Offered at public sale, Oct. 1820.)

A true copy from the original on file in this Office

Surveyor General's Office

[Signature]